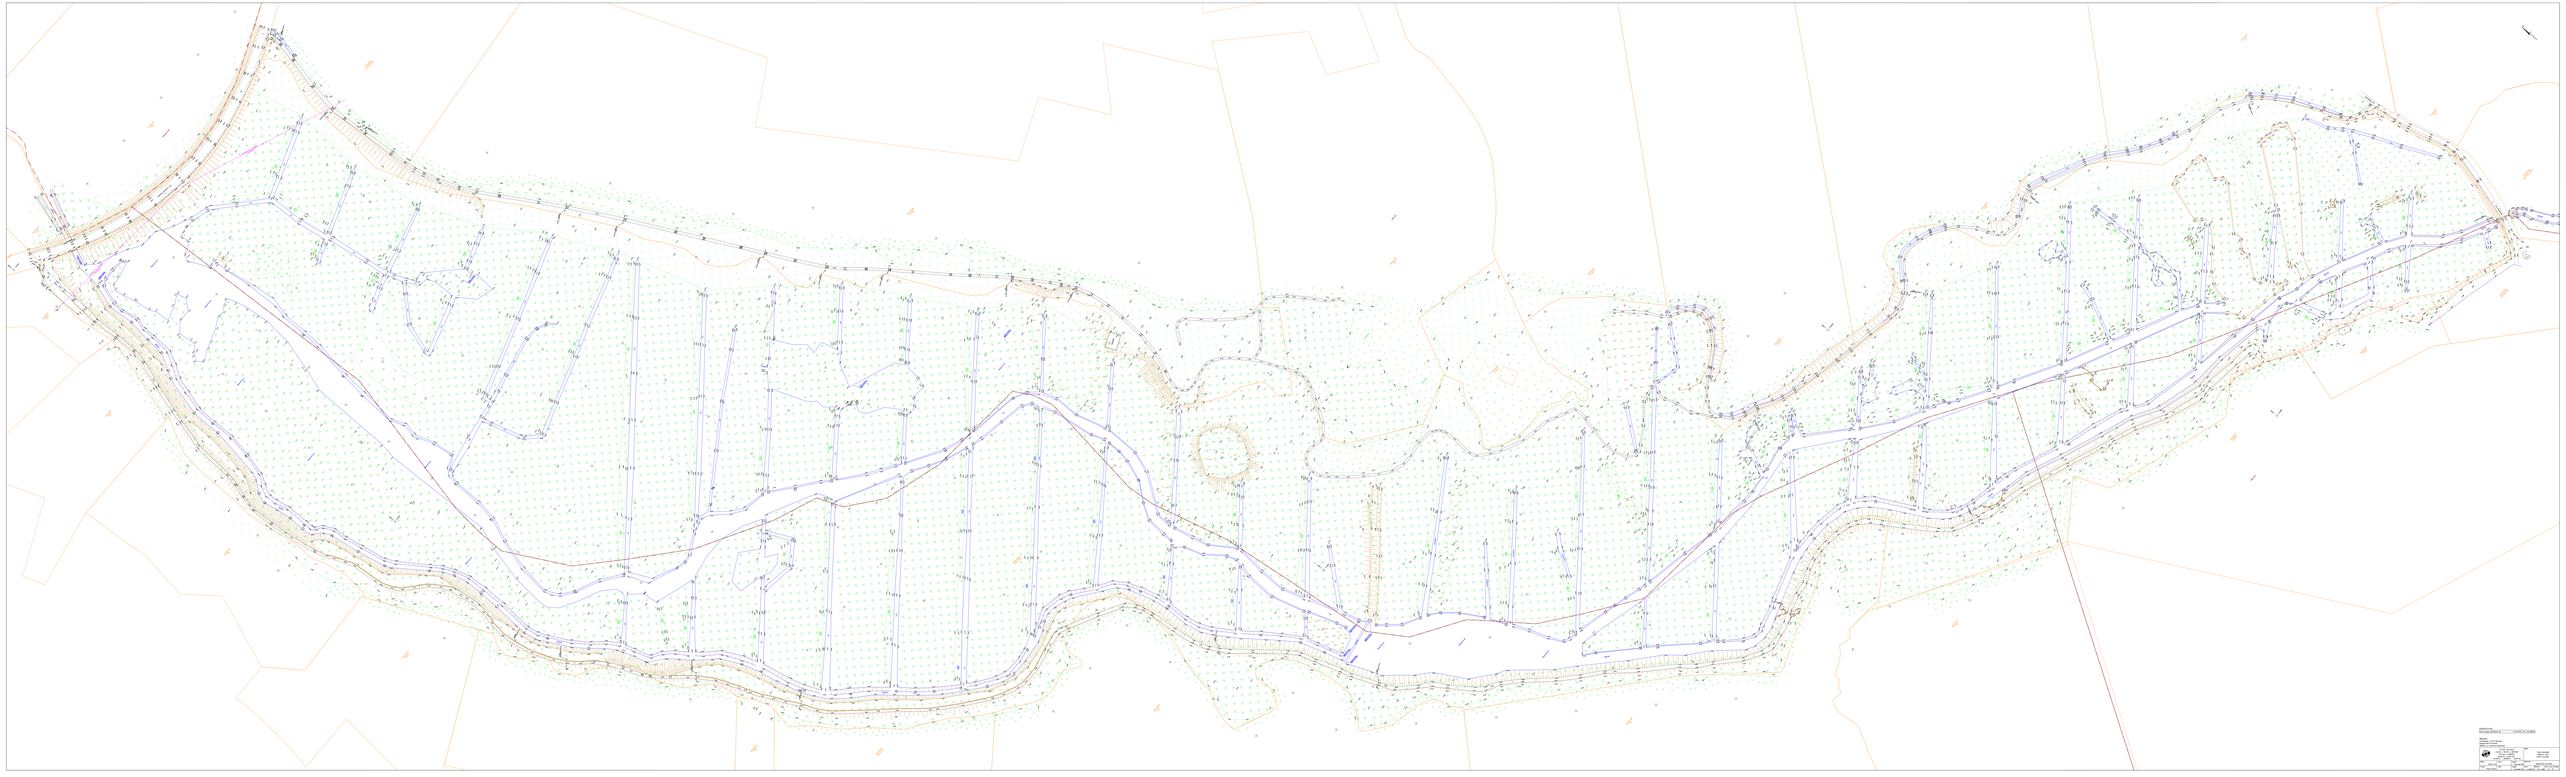
DRAWING TITLE:
PLAN OF PROPOSED WORKS
DRAWING NO:
PROJECT: LAND DRAINAGE
LOCATION: LOUGHGLYN
DRAWN BY: J. MCCARTHY
DATE: 2011-12-12
SCALE: 1:1000 @ A0
DRAWING NO: 1
REVISION: 0
DRAWN BY: J. MCCARTHY
CHECKED